APPENDIX C

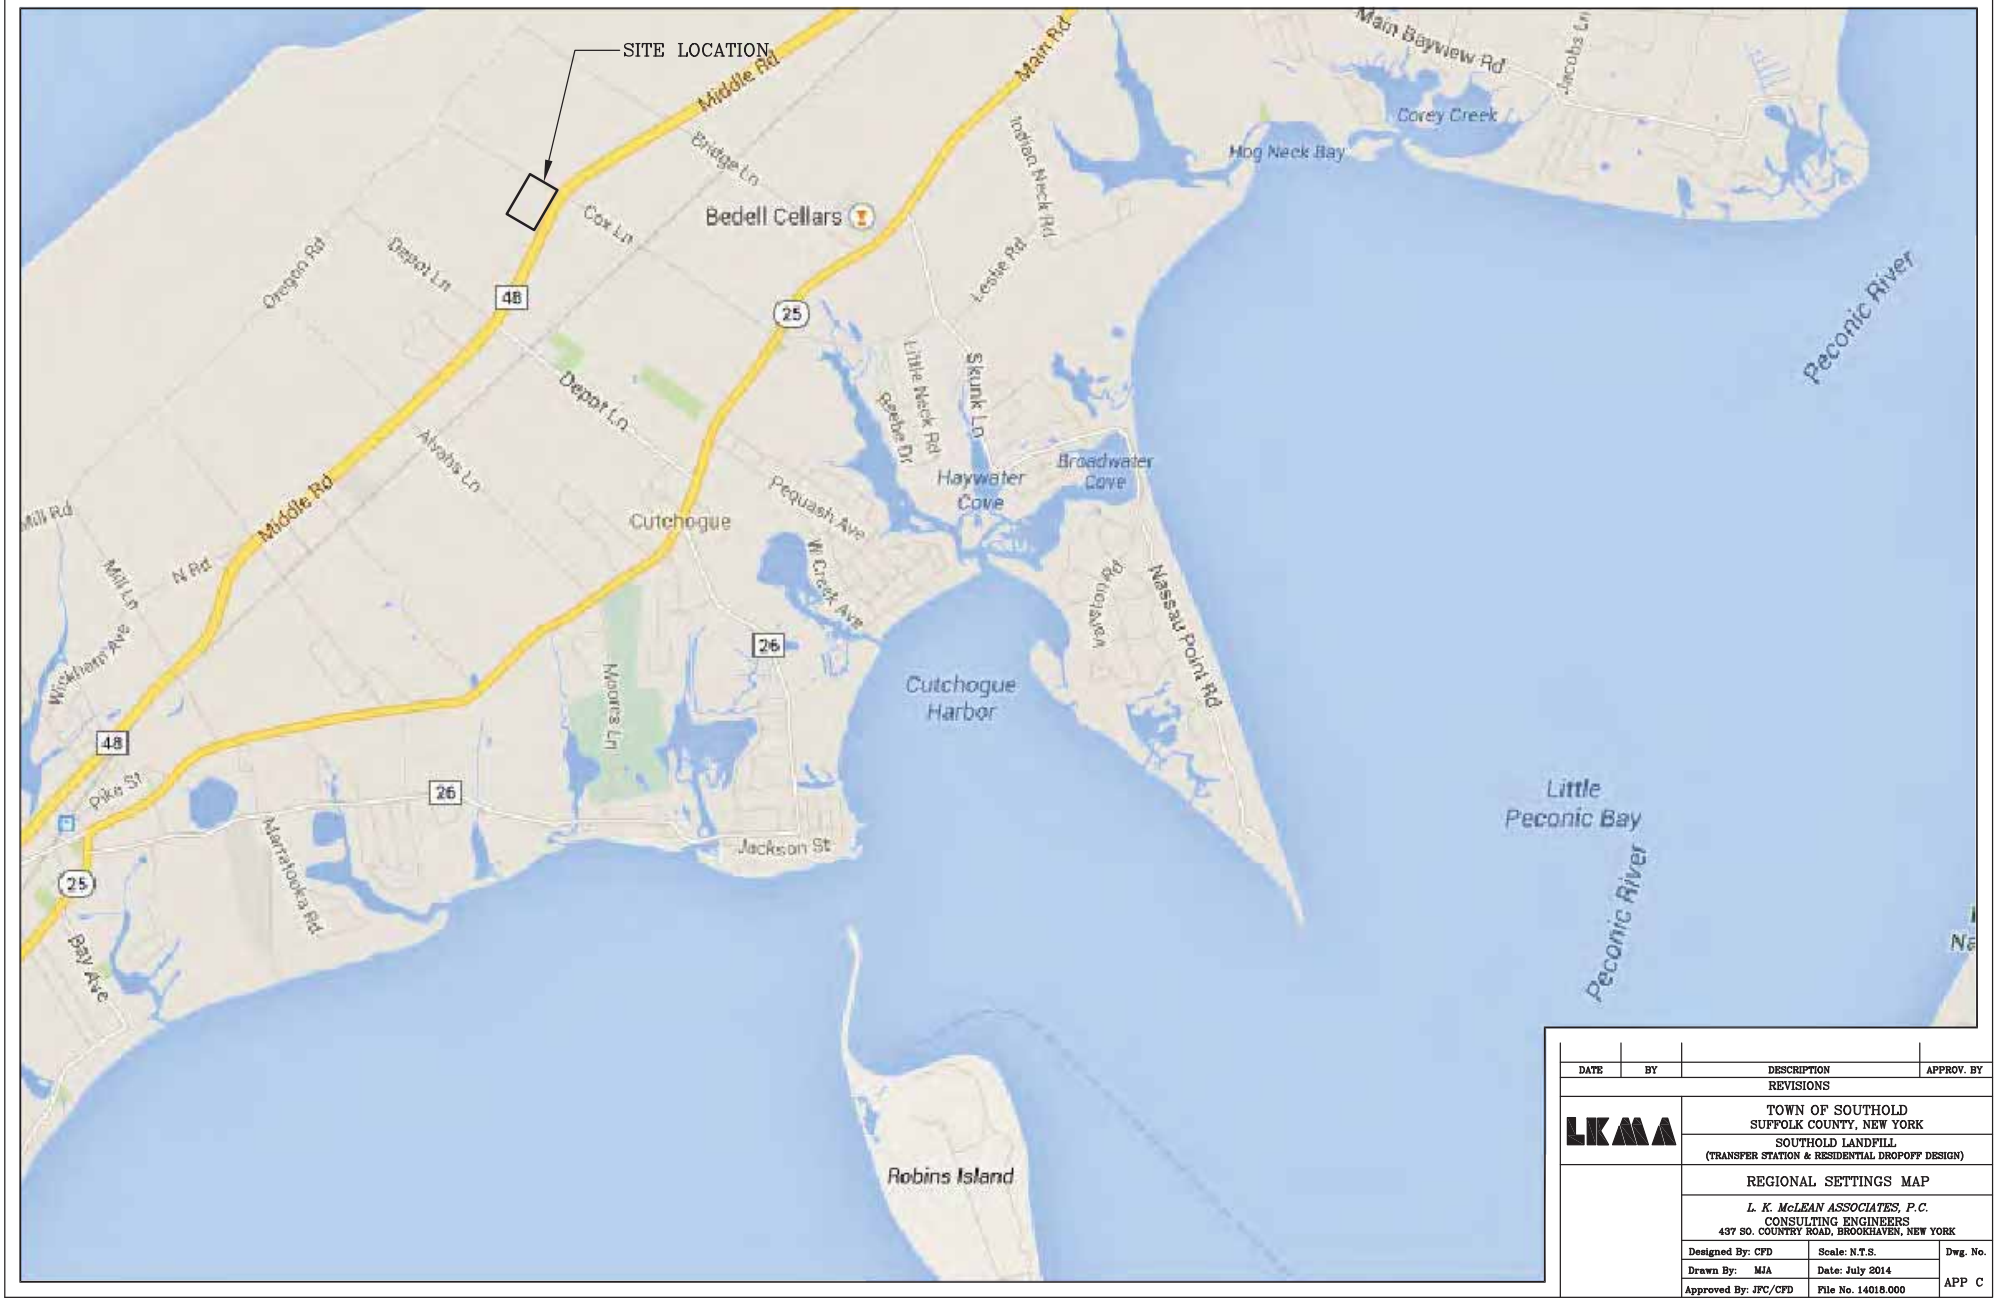

DATE	BY	DESCRIPTION	APPROV. BY
		REVISIONS	

LKMA

TOWN OF SOUTHOLD
SUFFOLK COUNTY, NEW YORK

SOUTHOLD LANDFILL
(TRANSFER STATION & RESIDENTIAL DROPOFF DESIGN)

REGIONAL SETTINGS MAP

L. K. McLEAN ASSOCIATES, P.C.
CONSULTING ENGINEERS
437 SO. COUNTRY ROAD, BROOKHAVEN, NEW YORK

Designed By: CFD	Scale: N.T.S.	Dwg. No.
Drawn By: MJA	Date: July 2014	APP C
Approved By: JFC/CFD	File No. 14018.000	

P:\14018 Southold MSW Permitting\Southold Landfill Site\Regional Settings Map.dwg Aug 21, 2014 - 10:28am

APPENDIX D

DATE	BY	DESCRIPTION	APPROV. BY
		REVISIONS	

LKMA

TOWN OF SOUTHOLD
SUFFOLK COUNTY, NEW YORK

SOUTHOLD LANDFILL
(TRANSFER STATION & RESIDENTIAL DROPOFF DESIGN)

OVERALL SITE PLAN

L. K. McLEAN ASSOCIATES, P.C.
CONSULTING ENGINEERS
437 SO. COUNTRY ROAD, BROOKHAVEN, NEW YORK

Designed By: CFD	Scale: AS NOTED	Dwg. No.
Drawn By: LMY	Date: July 2014	APP D
Approved By: JFC/CFD	File No. 14018.000	

C:\Users\infrascinedia\appdata\local\temp\AcPublish_1412\Overall Site Plan.dwg Aug 21, 2014 - 10:50am

APPENDIX E

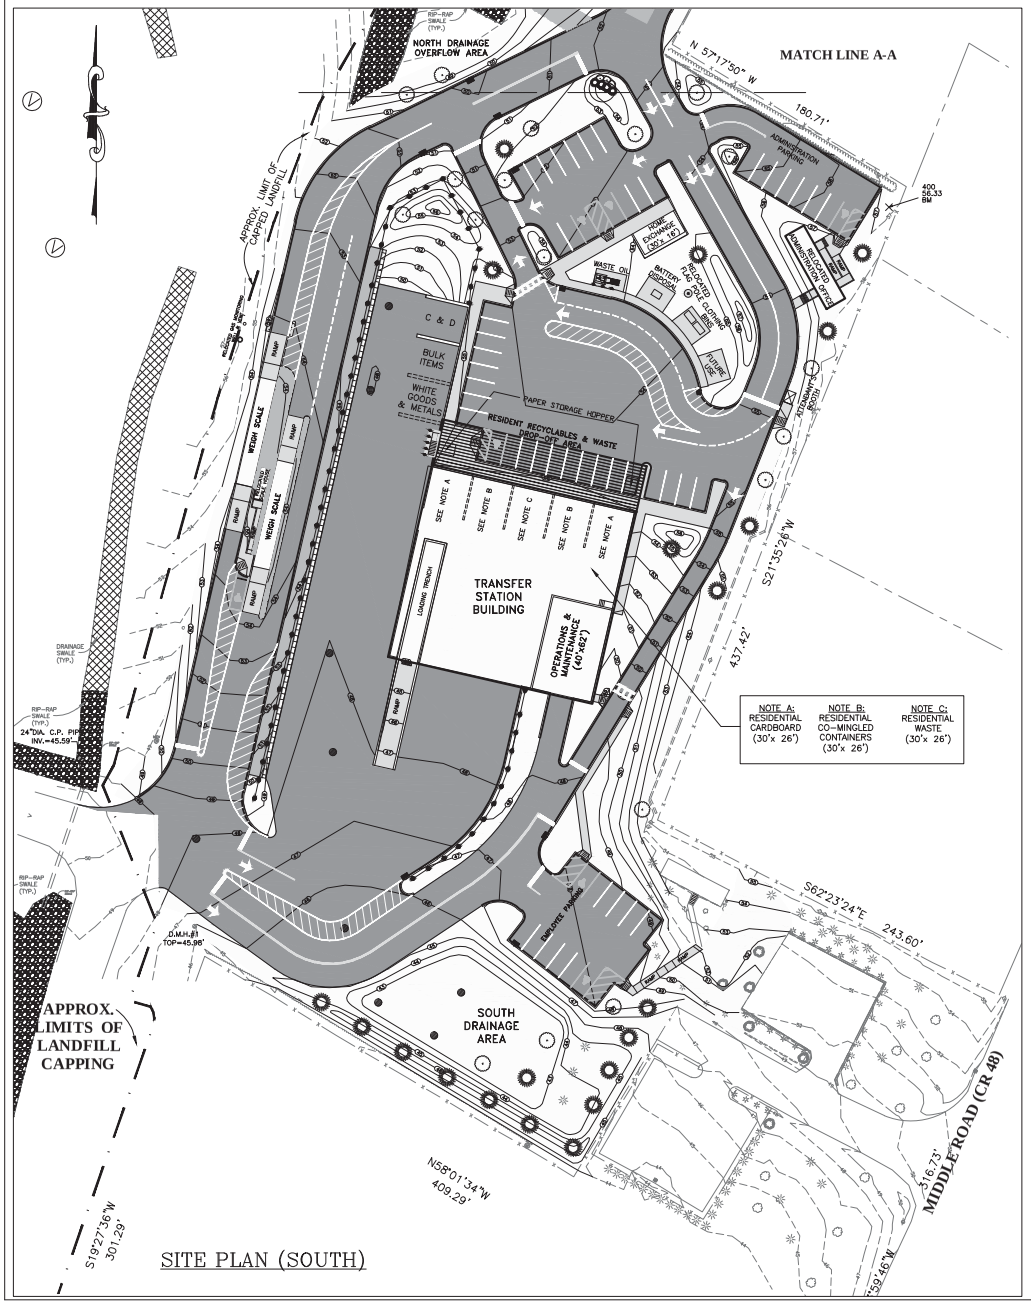

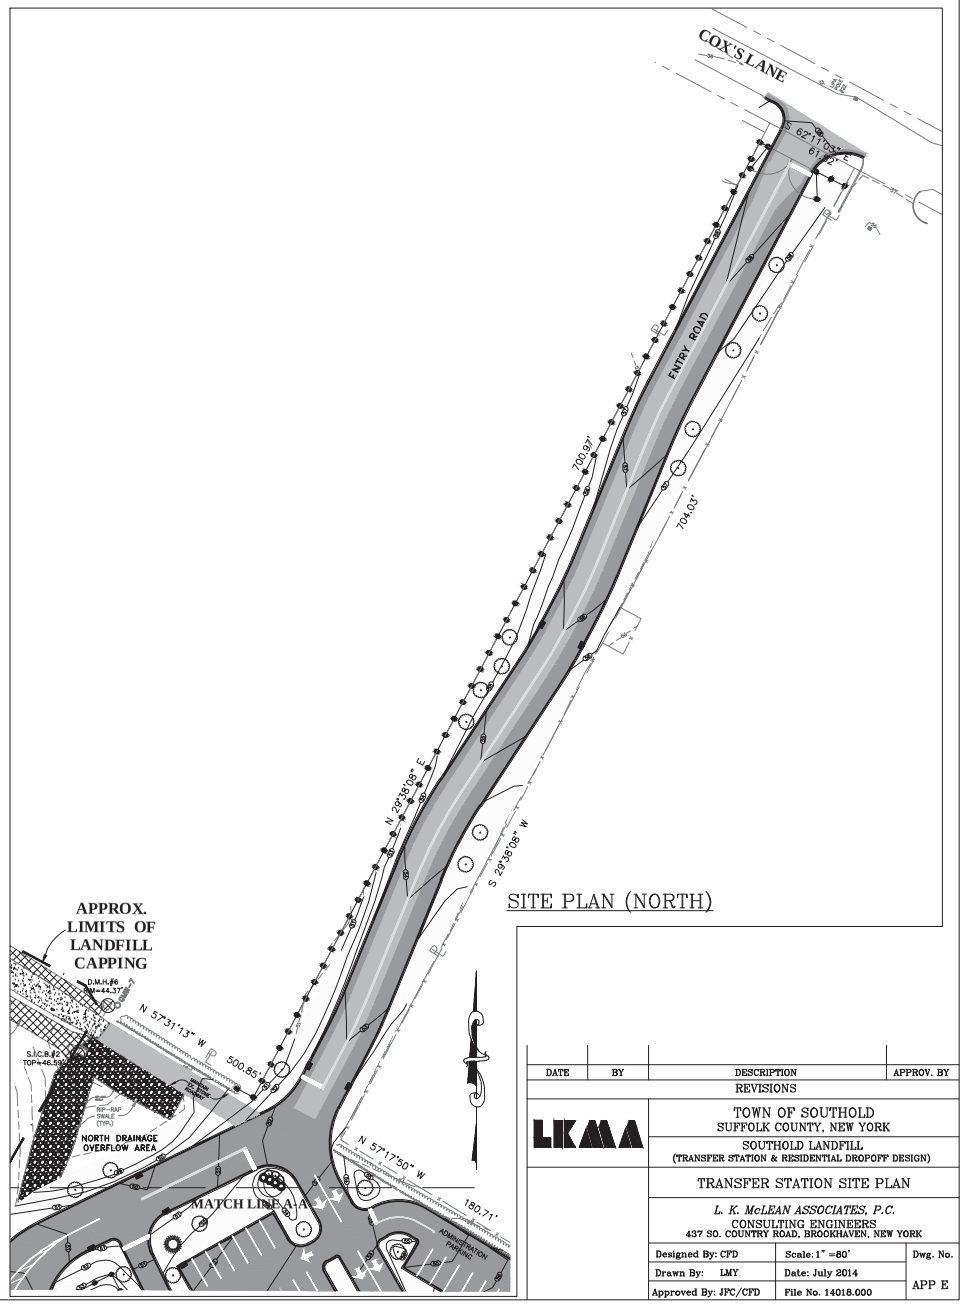

DATE	BY	DESCRIPTION	APPROV. BY
		REVISIONS	

LKMA

TOWN OF SOUTHOLD
SUFFOLK COUNTY, NEW YORK

SOUTHOLD LANDFILL
(TRANSFER STATION & RESIDENTIAL DROPOFF DESIGN)

TRANSFER STATION SITE PLAN

L. K. McLEAN ASSOCIATES, P.C.
CONSULTING ENGINEERS
437 SO. COUNTRY ROAD, BROOKHAVEN, NEW YORK

Designed By: CFD	Scale: 1" =80'	Dwg. No.
Drawn By: LMY	Date: July 2014	APP E
Approved By: JFC/CFD	File No. 14018.000	

C:\Users\mjedlicka\appdata\local\temp\AcPublish_4756\Transfer Station Site Plan.dwg Aug 21, 2014 - 10:33am